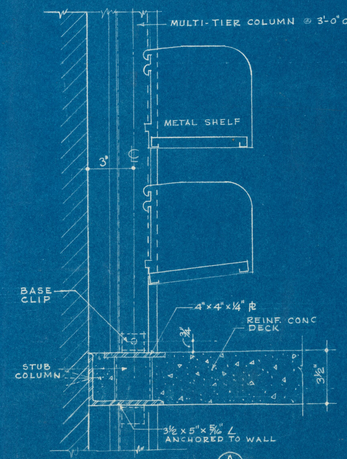

DETAIL A/3

TYP STACK CONSTRUCTION RANGE PARALLEL TO WALL

SCALE - 3"=1'-0"

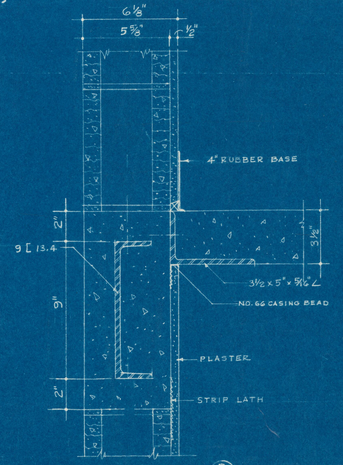

DETAIL B/3

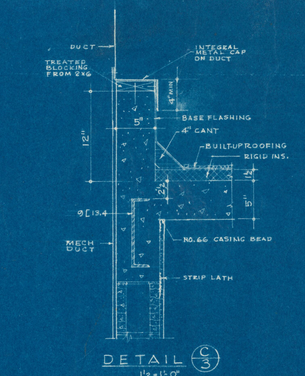

DETAIL C/3

1½"=1'-0"

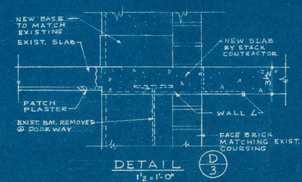

DETAIL D/3

1½"=1'-0"

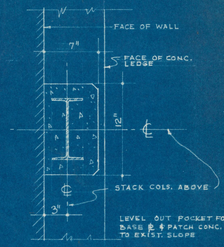

DETAIL E/3

1½"=1'-0"

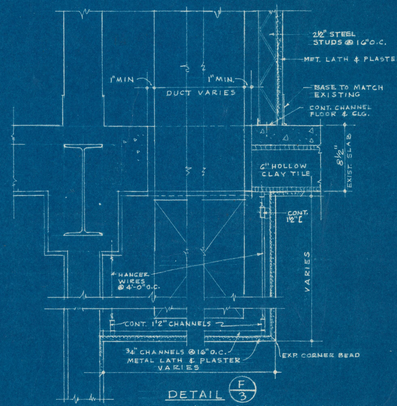

DETAIL F/3

TYP HORIZONTAL & VERTICAL FURRING AROUND MECHANICAL DUCTS

SCALE 1½"=1'-0"

NOTE: OPENINGS MUST BE SAWN THRU EXIST. SLAB & CONC. JOIST CARRY ACROSS OPG.

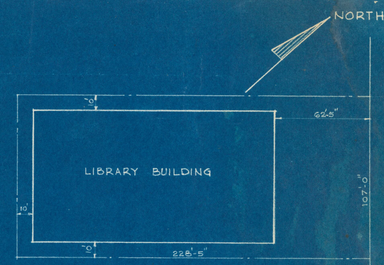

PLOT PLAN

SCALE 1" = 40'

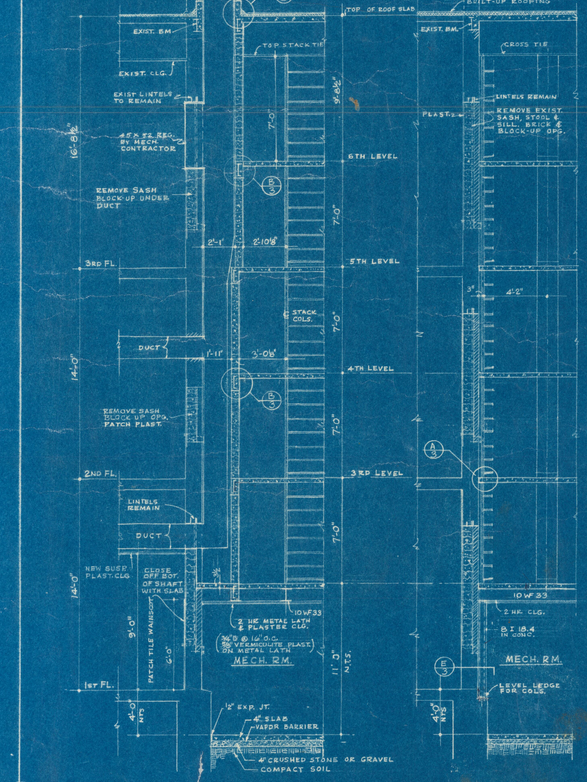

SECTION 1/3

SECTION 2/3

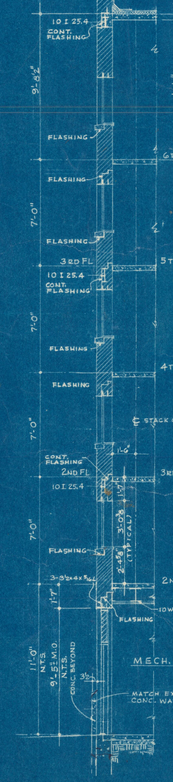

SECTION 3/3

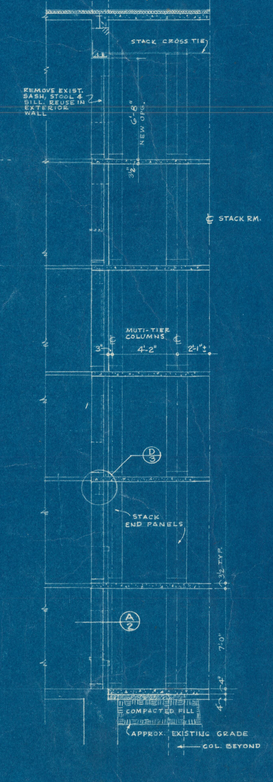

SECTION 4/3

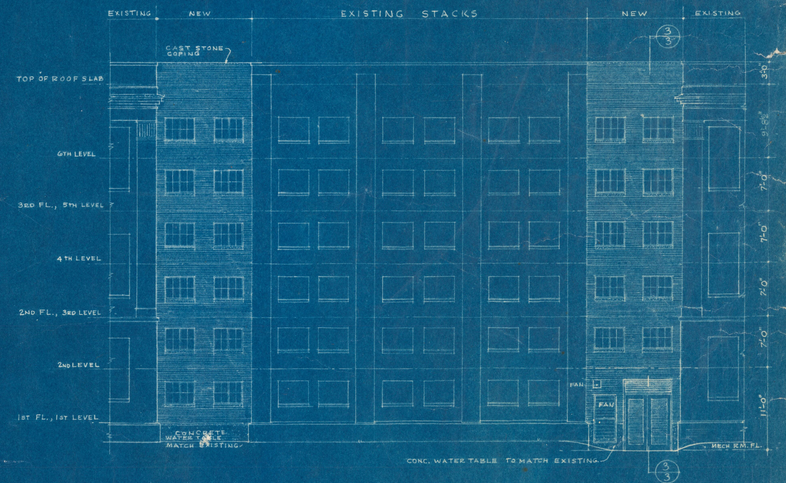

REAR ELEVATION - NEW STACKS

SCALE - ⅛"=1'-0"

ADDITION & RENOVATION
LIBRARY BUILDING
PROJECT No. ALA 4-0361 TUSKEGEE INSTITUTE
TUSKEGEE INSTITUTE, ALABAMA

ARCHITECTURAL
WALL SECTIONS
MISCELLANEOUS DETAILS

REVISIONS

MILLER AND ALLAIN-ARCHITECTS
ATLANTA, GEORGIA

DRAWN JTS
TRACED
APPROVED LG
ISSUE DATE 12-10-45
DRAWING NO. A-3

REGISTERED ARCHITECT 192